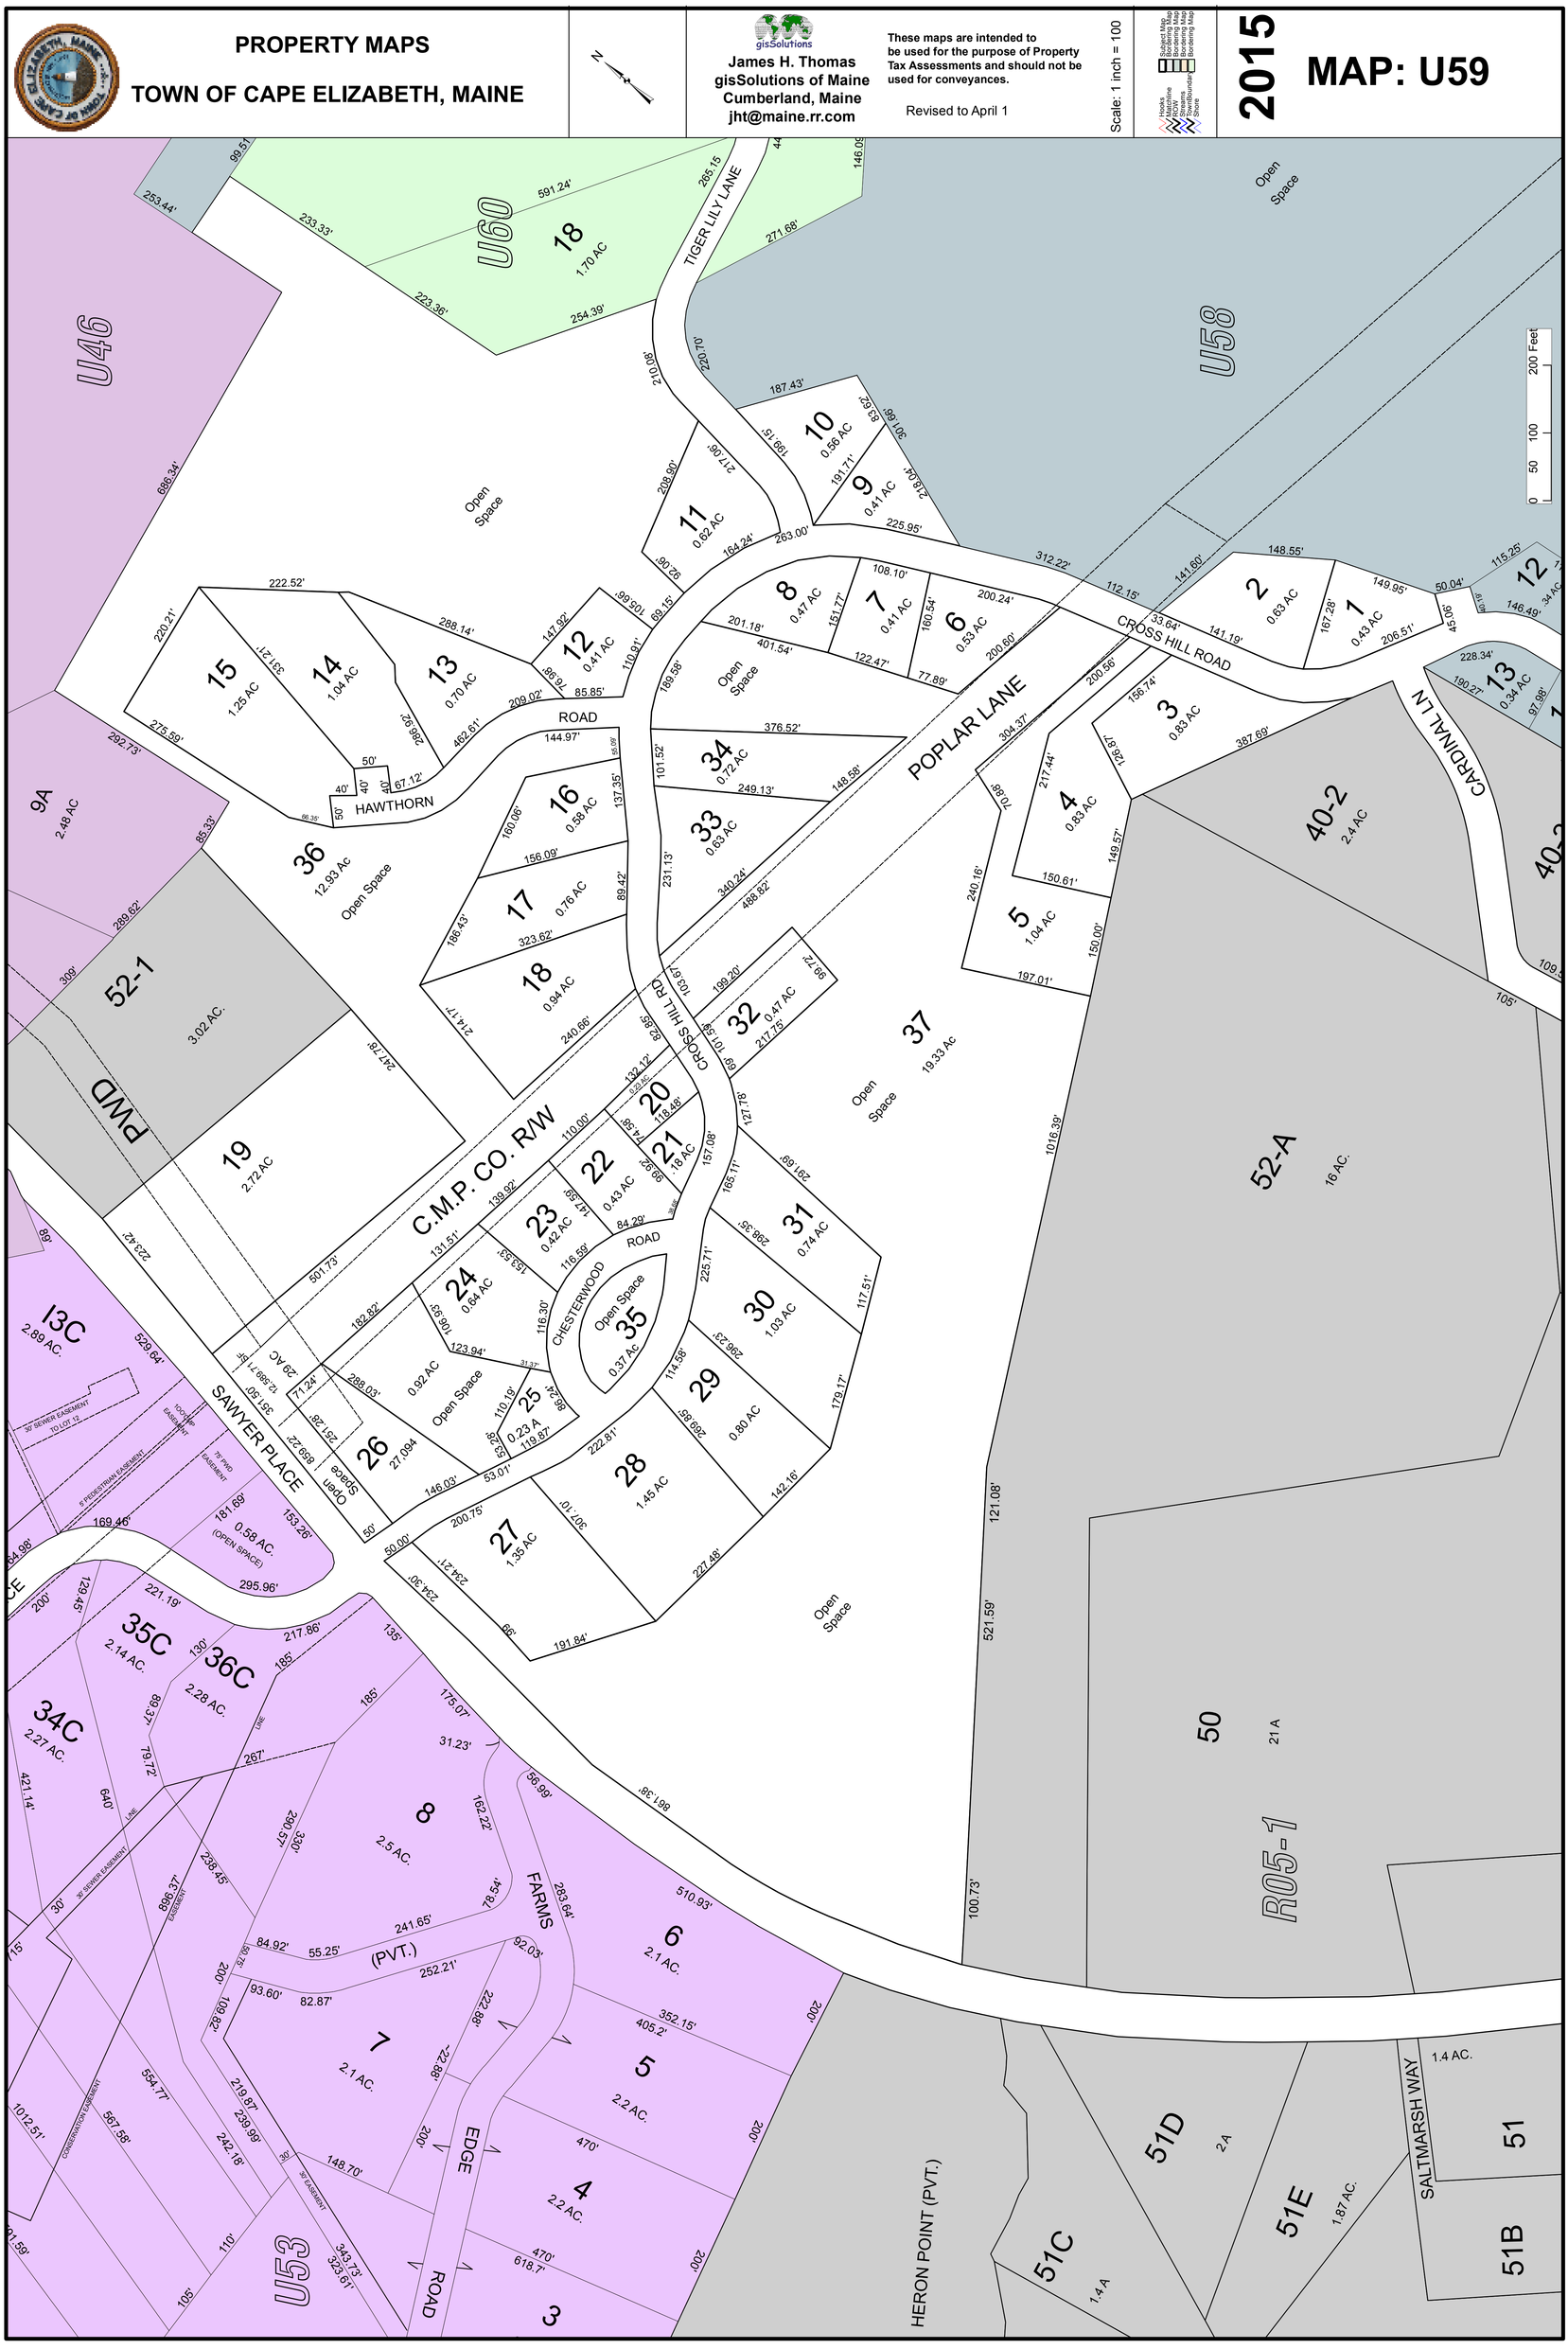
PROPERTY MAPS
TOWN OF CAPE ELIZABETH, MAINE
James H. Thomas
gisSolutions of Maine
Cumberland, Maine
jht@maine.rr.com
These maps are intended to be used for the purpose of Property Tax Assessments and should not be used for conveyances.
Revised to April 1
Scale: 1 inch = 100
2015
MAP: U59
U46
U60
U58
U53
R05-1
52-A
52-1
40-2
TIGER LILY LANE
CROSS HILL ROAD
POPLAR LANE
CARDINAL LN
HAWTHORN ROAD
CROSS HILL RD
C.M.P. CO. R/W
CHESTERWOOD ROAD
SAWYER PLACE
FARMS EDGE ROAD
HERON POINT (PVT.)
SALTMARSH WAY
(PVT.)
Open Space
PWD
0.58 AC. (OPEN SPACE)
200 Feet